ELEVATION - SHOP SIDE

SCALE 1/32" = 1'-0"

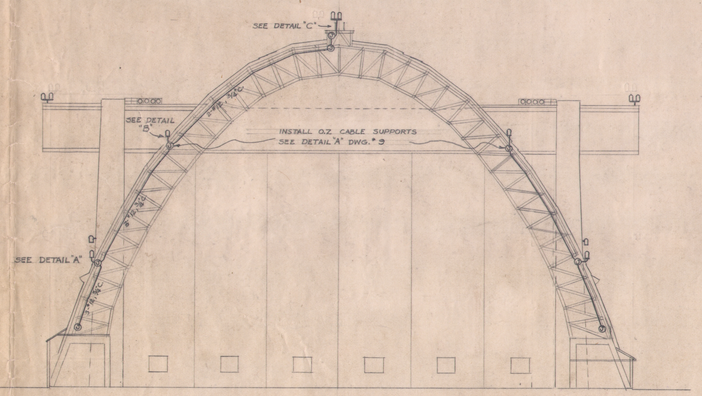

SECTION

SCALE 1/32" = 1'-0"

NOTE:
PLACE CONDUIT ON NORTH SIDE OF TRUSSES.
SEE Y & D DWG. # 236,692 FOR CONNECTION DIAGRAM ETC.

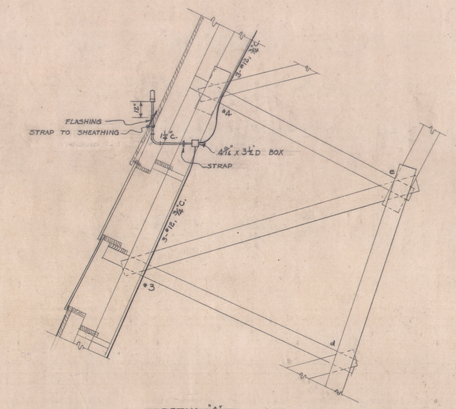

DETAIL "A"

SCALE 1/2" = 1'-0"

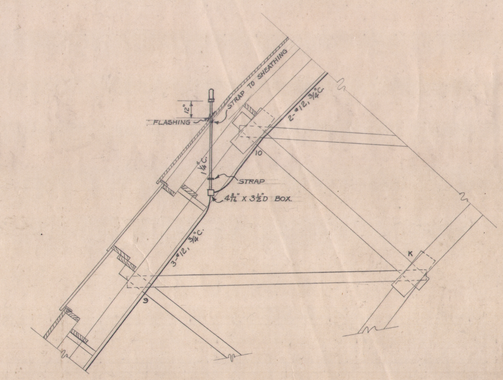

DETAIL "B"

SCALE 1/2" = 1'-0"

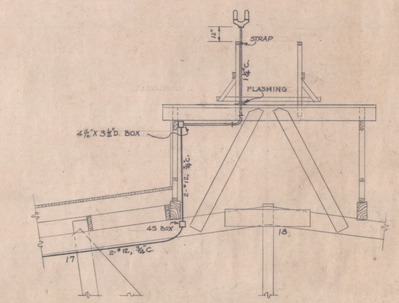

DETAIL "C"

SCALE 1/2" = 1'-0"

300,333

REVISION	BY	DATE	BRIEF	APP'D.
1	ELH	3-14-43	ADDED NOTE ON "CABLE SUPPORTS	STCR

CONST. CONTRACT NOy 5424	NEWBERY–CHANDLER–TILLAMOOK TILLAMOOK, OREGON.
DRAWN ELH TRACED ELH CHECKED APP'D.	U. S. NAVAL AIR STATION (L.T.A.) TILLAMOOK, OREGON. HANGAR "B" - ELECTRICAL OBSTRUCTION LIGHTING
DATE	SCALE AS NOTED DATE APP'D. Apr 26,1943
DWG. NO. 11	APPROVED E. E. Norman OFFICER IN CHARGE
SHEET 1 OF 2	Y & D DWG. NO. 236,692

1335-45-18